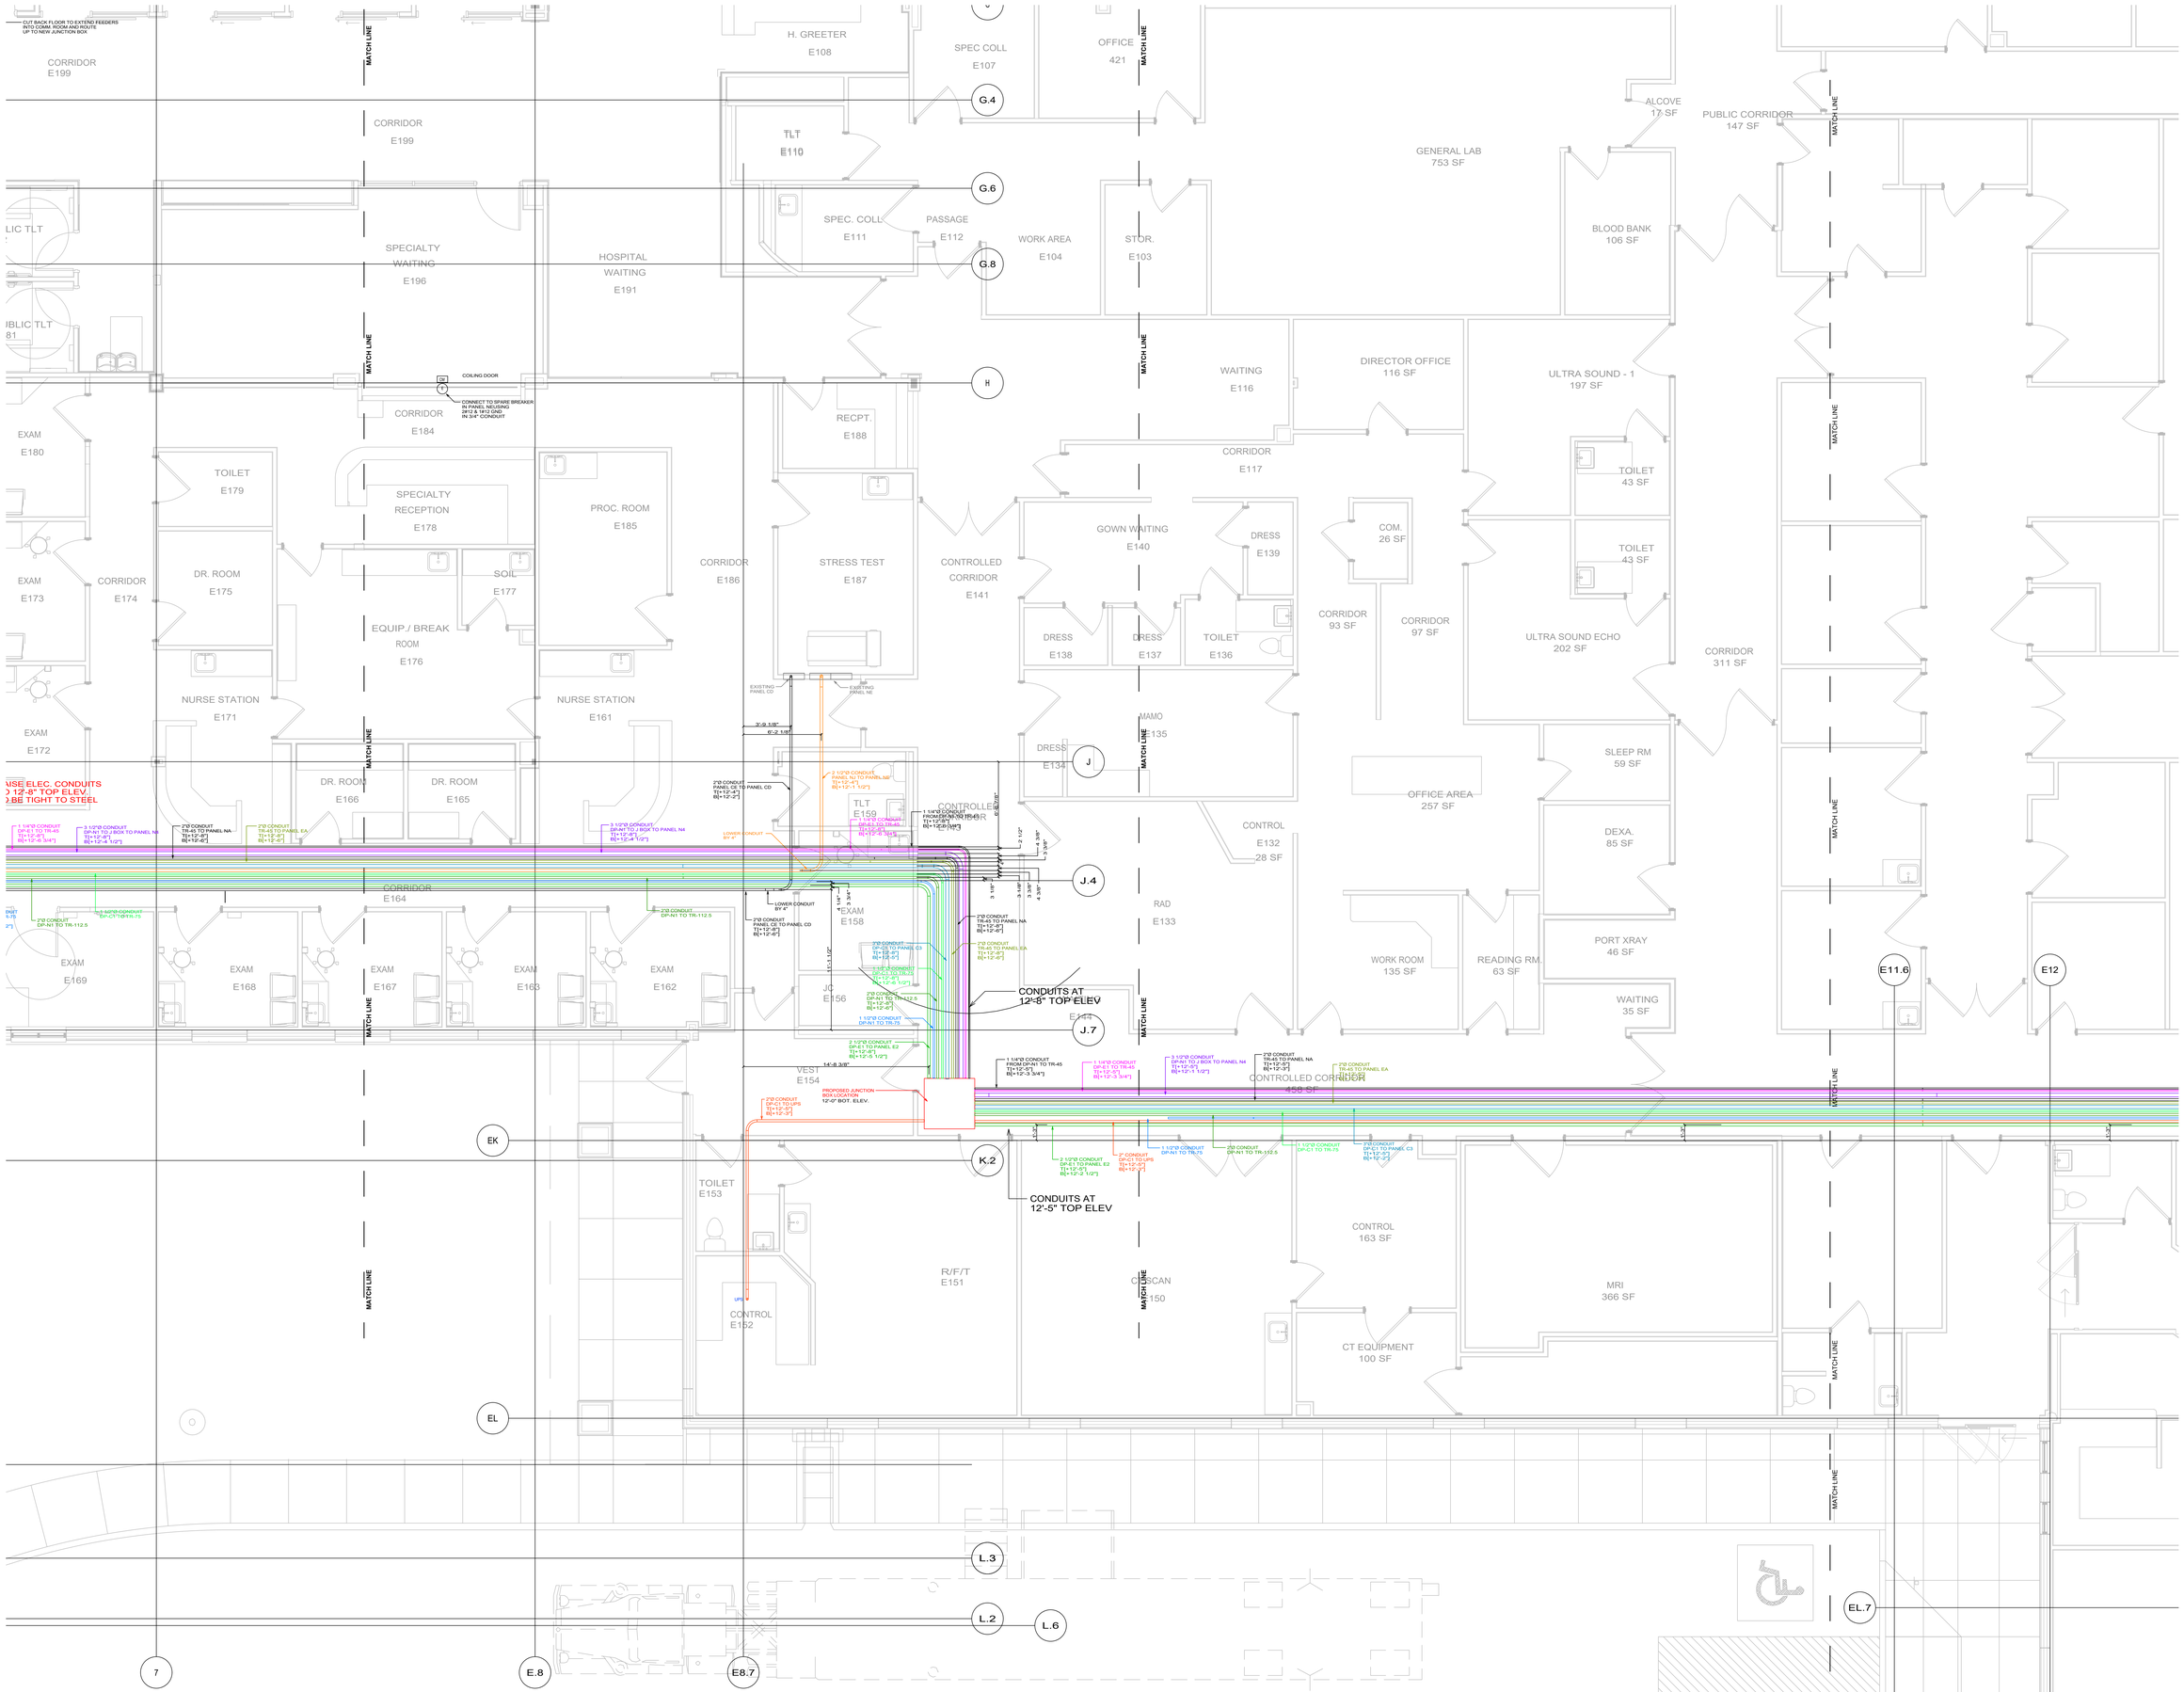

KEY PLAN

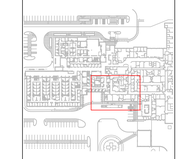

TRADE	COMPANY	AUTHORIZED PERSONNEL (PRINT)	DATE	AUTHORIZED SIGNATURE	DATE	NO.	REVISIONS	DATE
MECHANICAL								
SHEET METAL								
PLUMBING								
ELECTRICAL								
FIRE PROT.								
SPRINKLER								
GEN. CONTRACTOR								
ARCHITECT								
ENGINEER								

CONTRACTORS

THIS DRAWING IS PRODUCED BY:

SHOPDRAWINGS.COM
10315 CANNON FORGE LANE
HAGERSTOWN MD 21742
(301) 926-6000
WWW.SHOPDRAWINGS.COM

1ST-EL-C1

PROJECT:

CRAWFORD COUNTY MEMORIAL HOSPITAL

OUTPATIENT EXPANSION & RENOVATION

100 MEDICAL PKWY.
DENISON, IA 51442

1ST FLOOR ELECTRICAL

Scale: 1/4" = 1'-0"

December 11, 2024