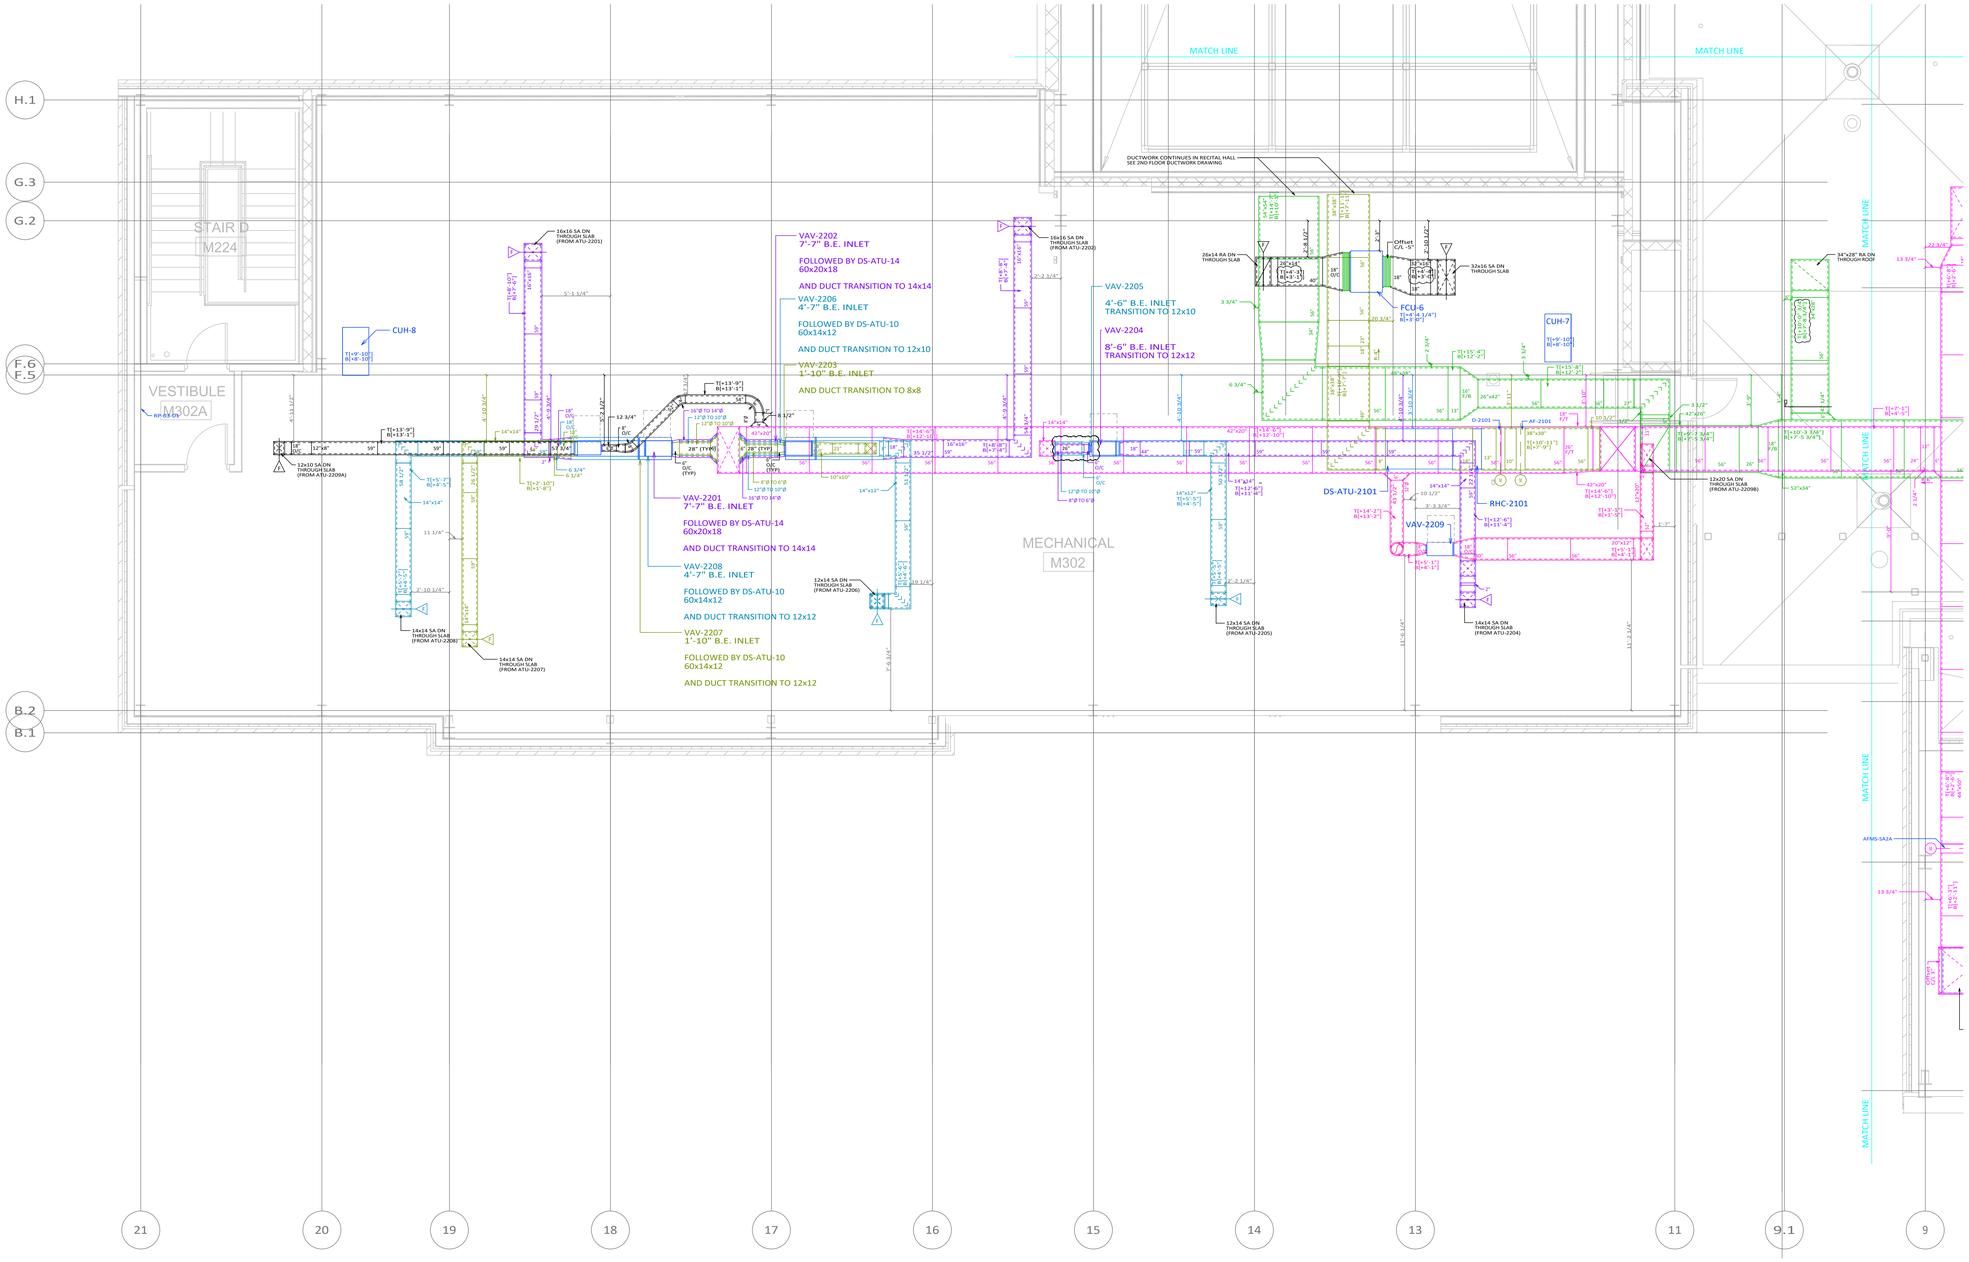

KEY PLAN

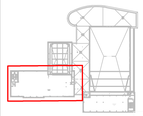

DATE	REVISIONS	NO.	DATE	AUTHORIZED SIGNATURE	AUTHORIZED PERSONNEL (PRINT)

TRADE	COMPANY
MECHANICAL	RONCO MECHANICAL
SHEET MTTAL	KOOCK SHEET METAL
ELECTRICAL	BARR CLARK LLC
PLUMBING	BARR CLARK LLC
SPRINKLER	RONCO MECHANICAL
GEN. CONTRACTOR	HOLDER CONSTRUCTION
ARCHITECT	GWWD INC.
ENGINEER	MUELLER ENG.

CONTRACTORS

THIS DRAWING IS PRODUCED BY:

SHOPDRAWINGS.COM
10315 CANNON FORGE LANE
HAGERSTOWN MD 21742
301-926-6000
WWW.SHOPDRAWINGS.COM

MD4.2-C

PROJECT:

ST. MARY'S COLLEGE OF MARYLAND

MAIN BUILDING
47855 COLLEGE DRIVE
ST MARY'S CITY MD 20686

MAIN BUILDING

MECHANICAL DUCT 3RD FLOOR

Scale: 1/4" = 1'-0"

January 19, 2021