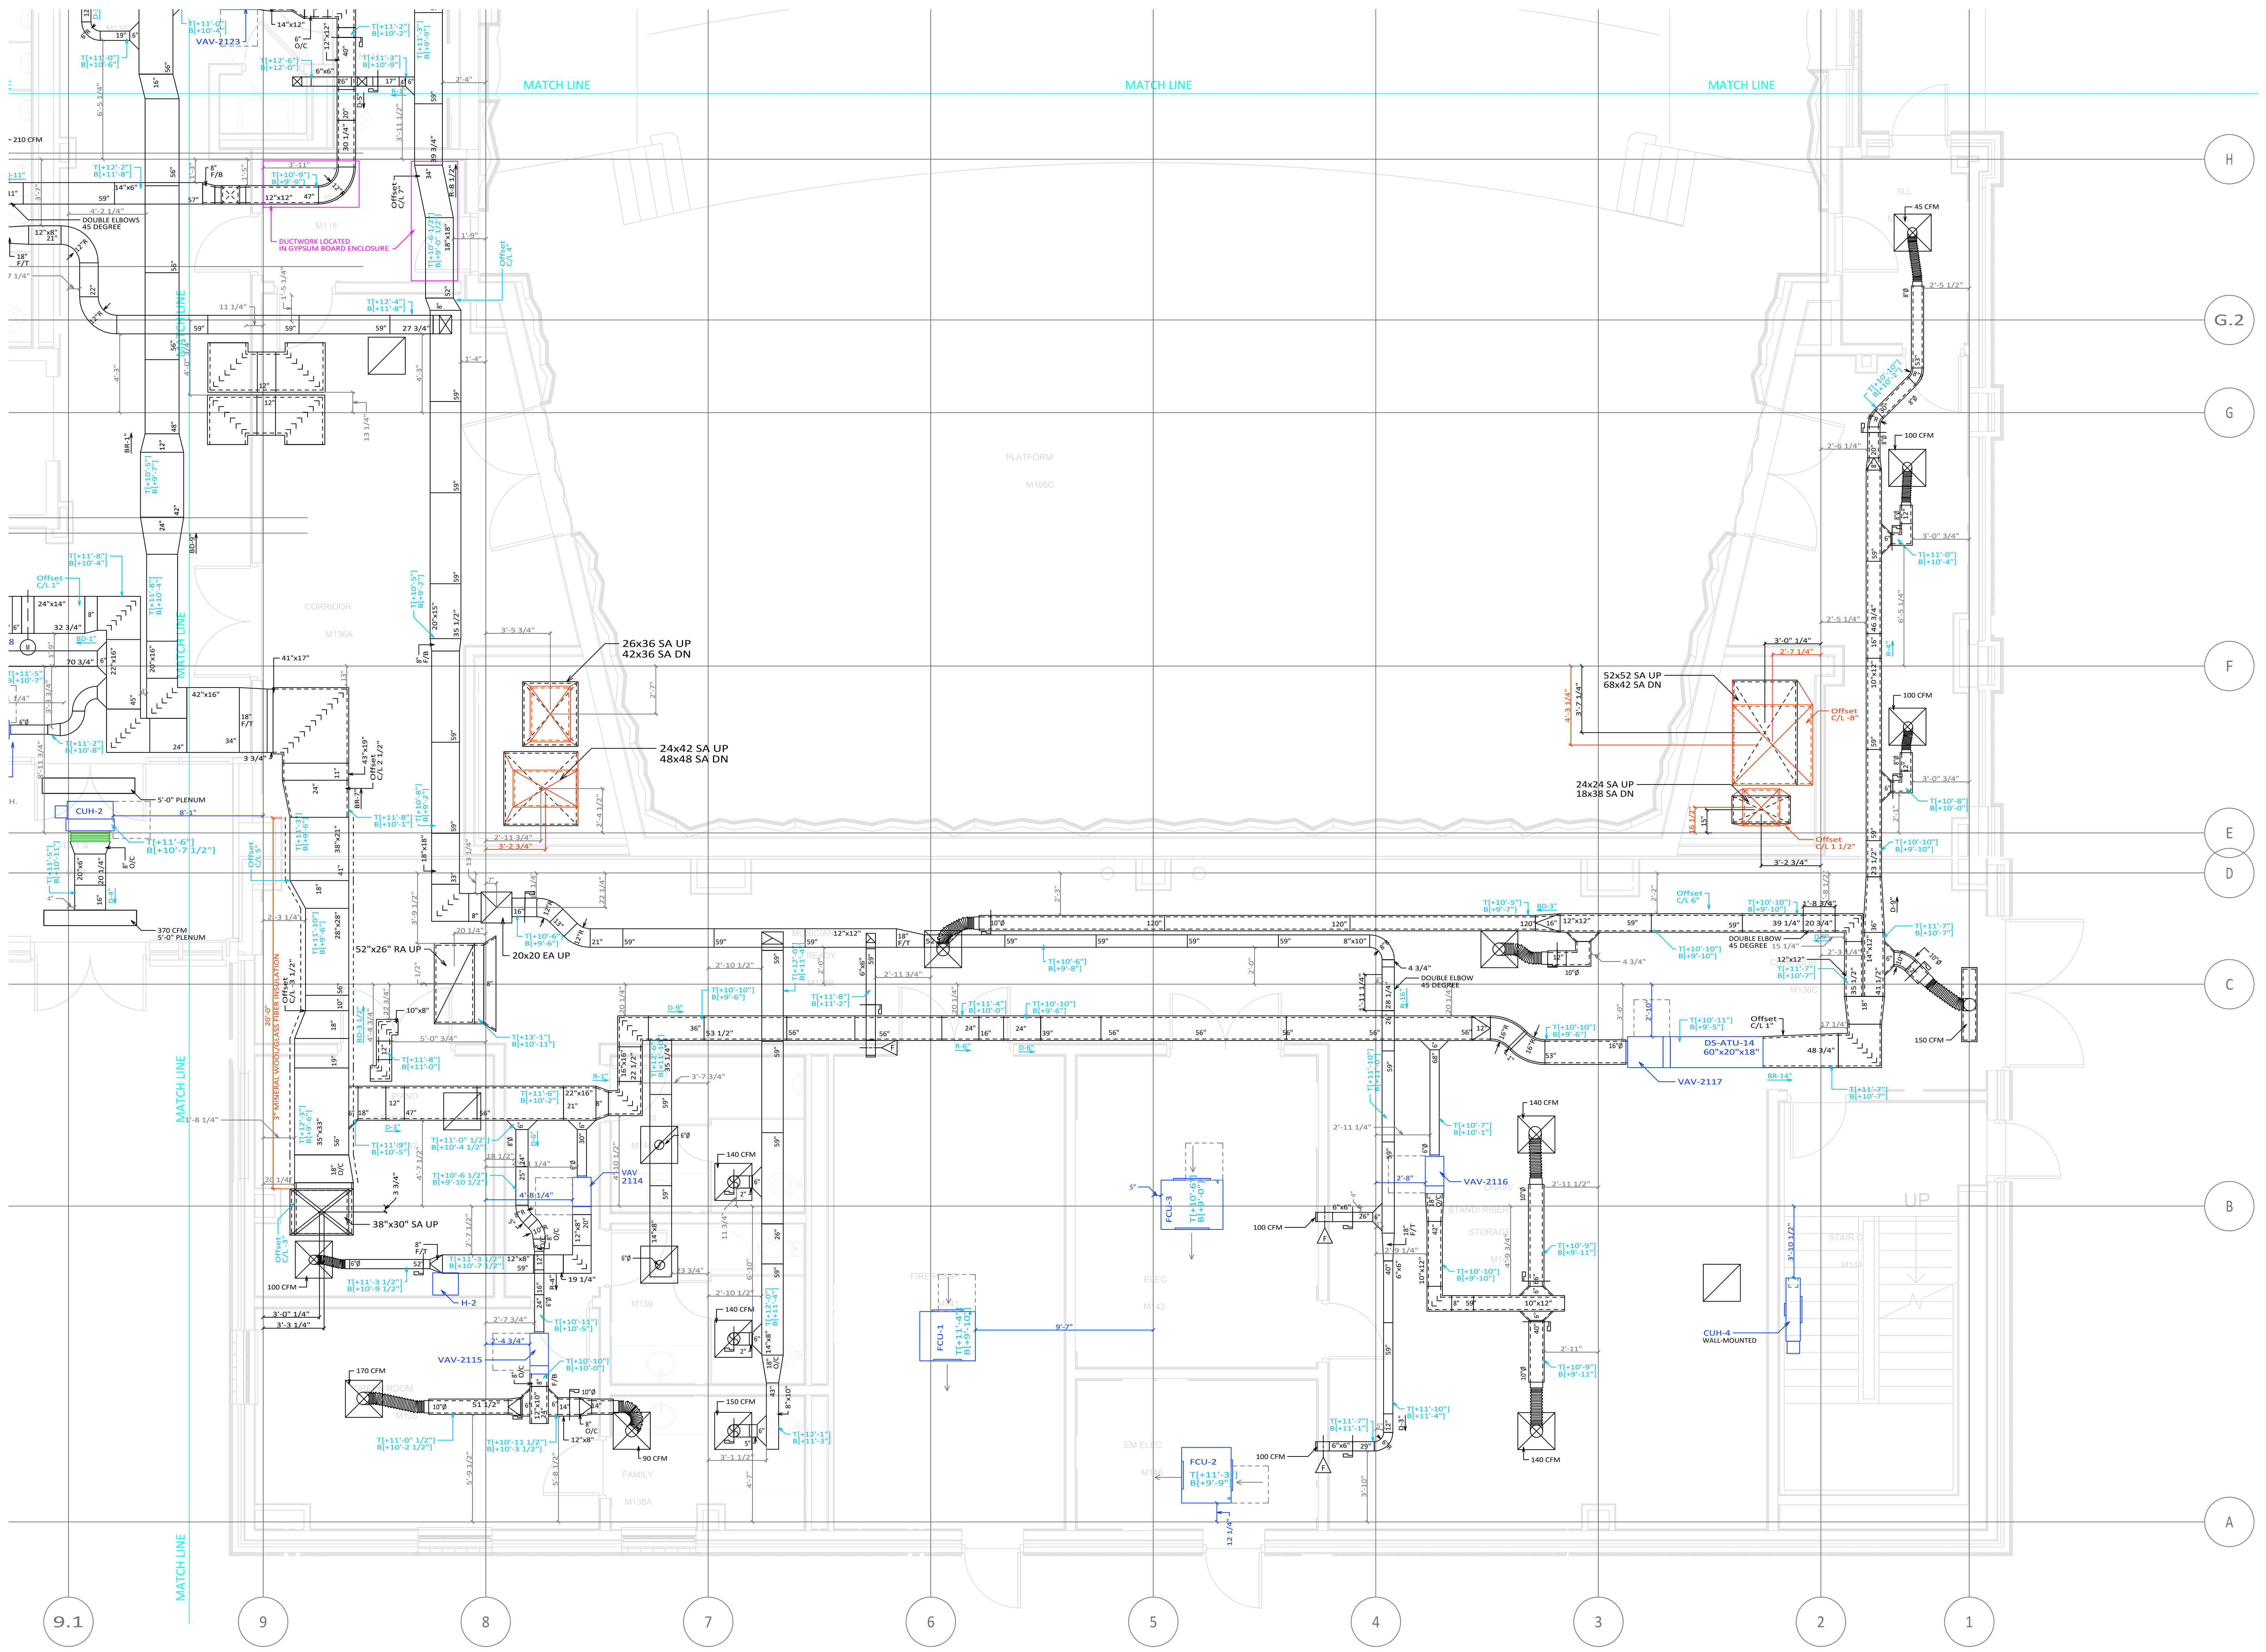

KEY PLAN

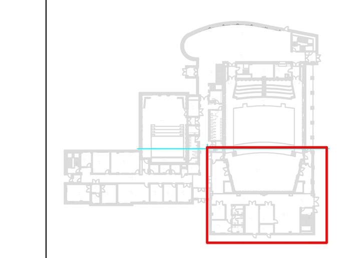

DATE	REVISIONS	NO.

DATE	AUTHORIZED SIGNATURE	AUTHORIZED PERSONNEL (PRINT)	COMPANY	TRADE
			RONCO MECHANICAL	MECHANICAL
			KOGOK SHEET METAL	SHEET METAL
			RONCO MECHANICAL	PLUMBING
			LINE LOAD ELEC.	ELECTRICAL
			RONCO MECHANICAL	SPRINKLER
			HOLDER CONSTRUCTION	GEN. CONTRACTOR
			GWWO INC.	ARCHITECT
			MUELLER ENG.	ENGINEER

CONTRACTORS

THIS DRAWING IS PRODUCED BY:

SHOPDRAWINGS.COM
10315 CANNON FORGE LANE
HAGERSTOWN MD 21742

(301) 926-6000
WWW.SHOPDRAWINGS.COM

MD2.1-B

PROJECT:

ST. MARY'S COLLEGE OF MARYLAND

MAIN BUILDING
47855 COLLEGE DRIVE
ST MARY'S CITY MD 20686

MAIN BUILDING

MECHANICAL DUCT
1ST FLOOR

Scale: 1/4" = 1'-0"

January 4, 2021