KEY PLAN

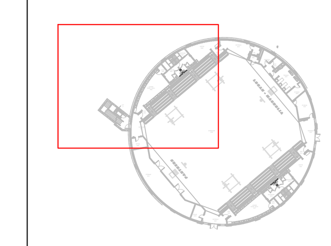

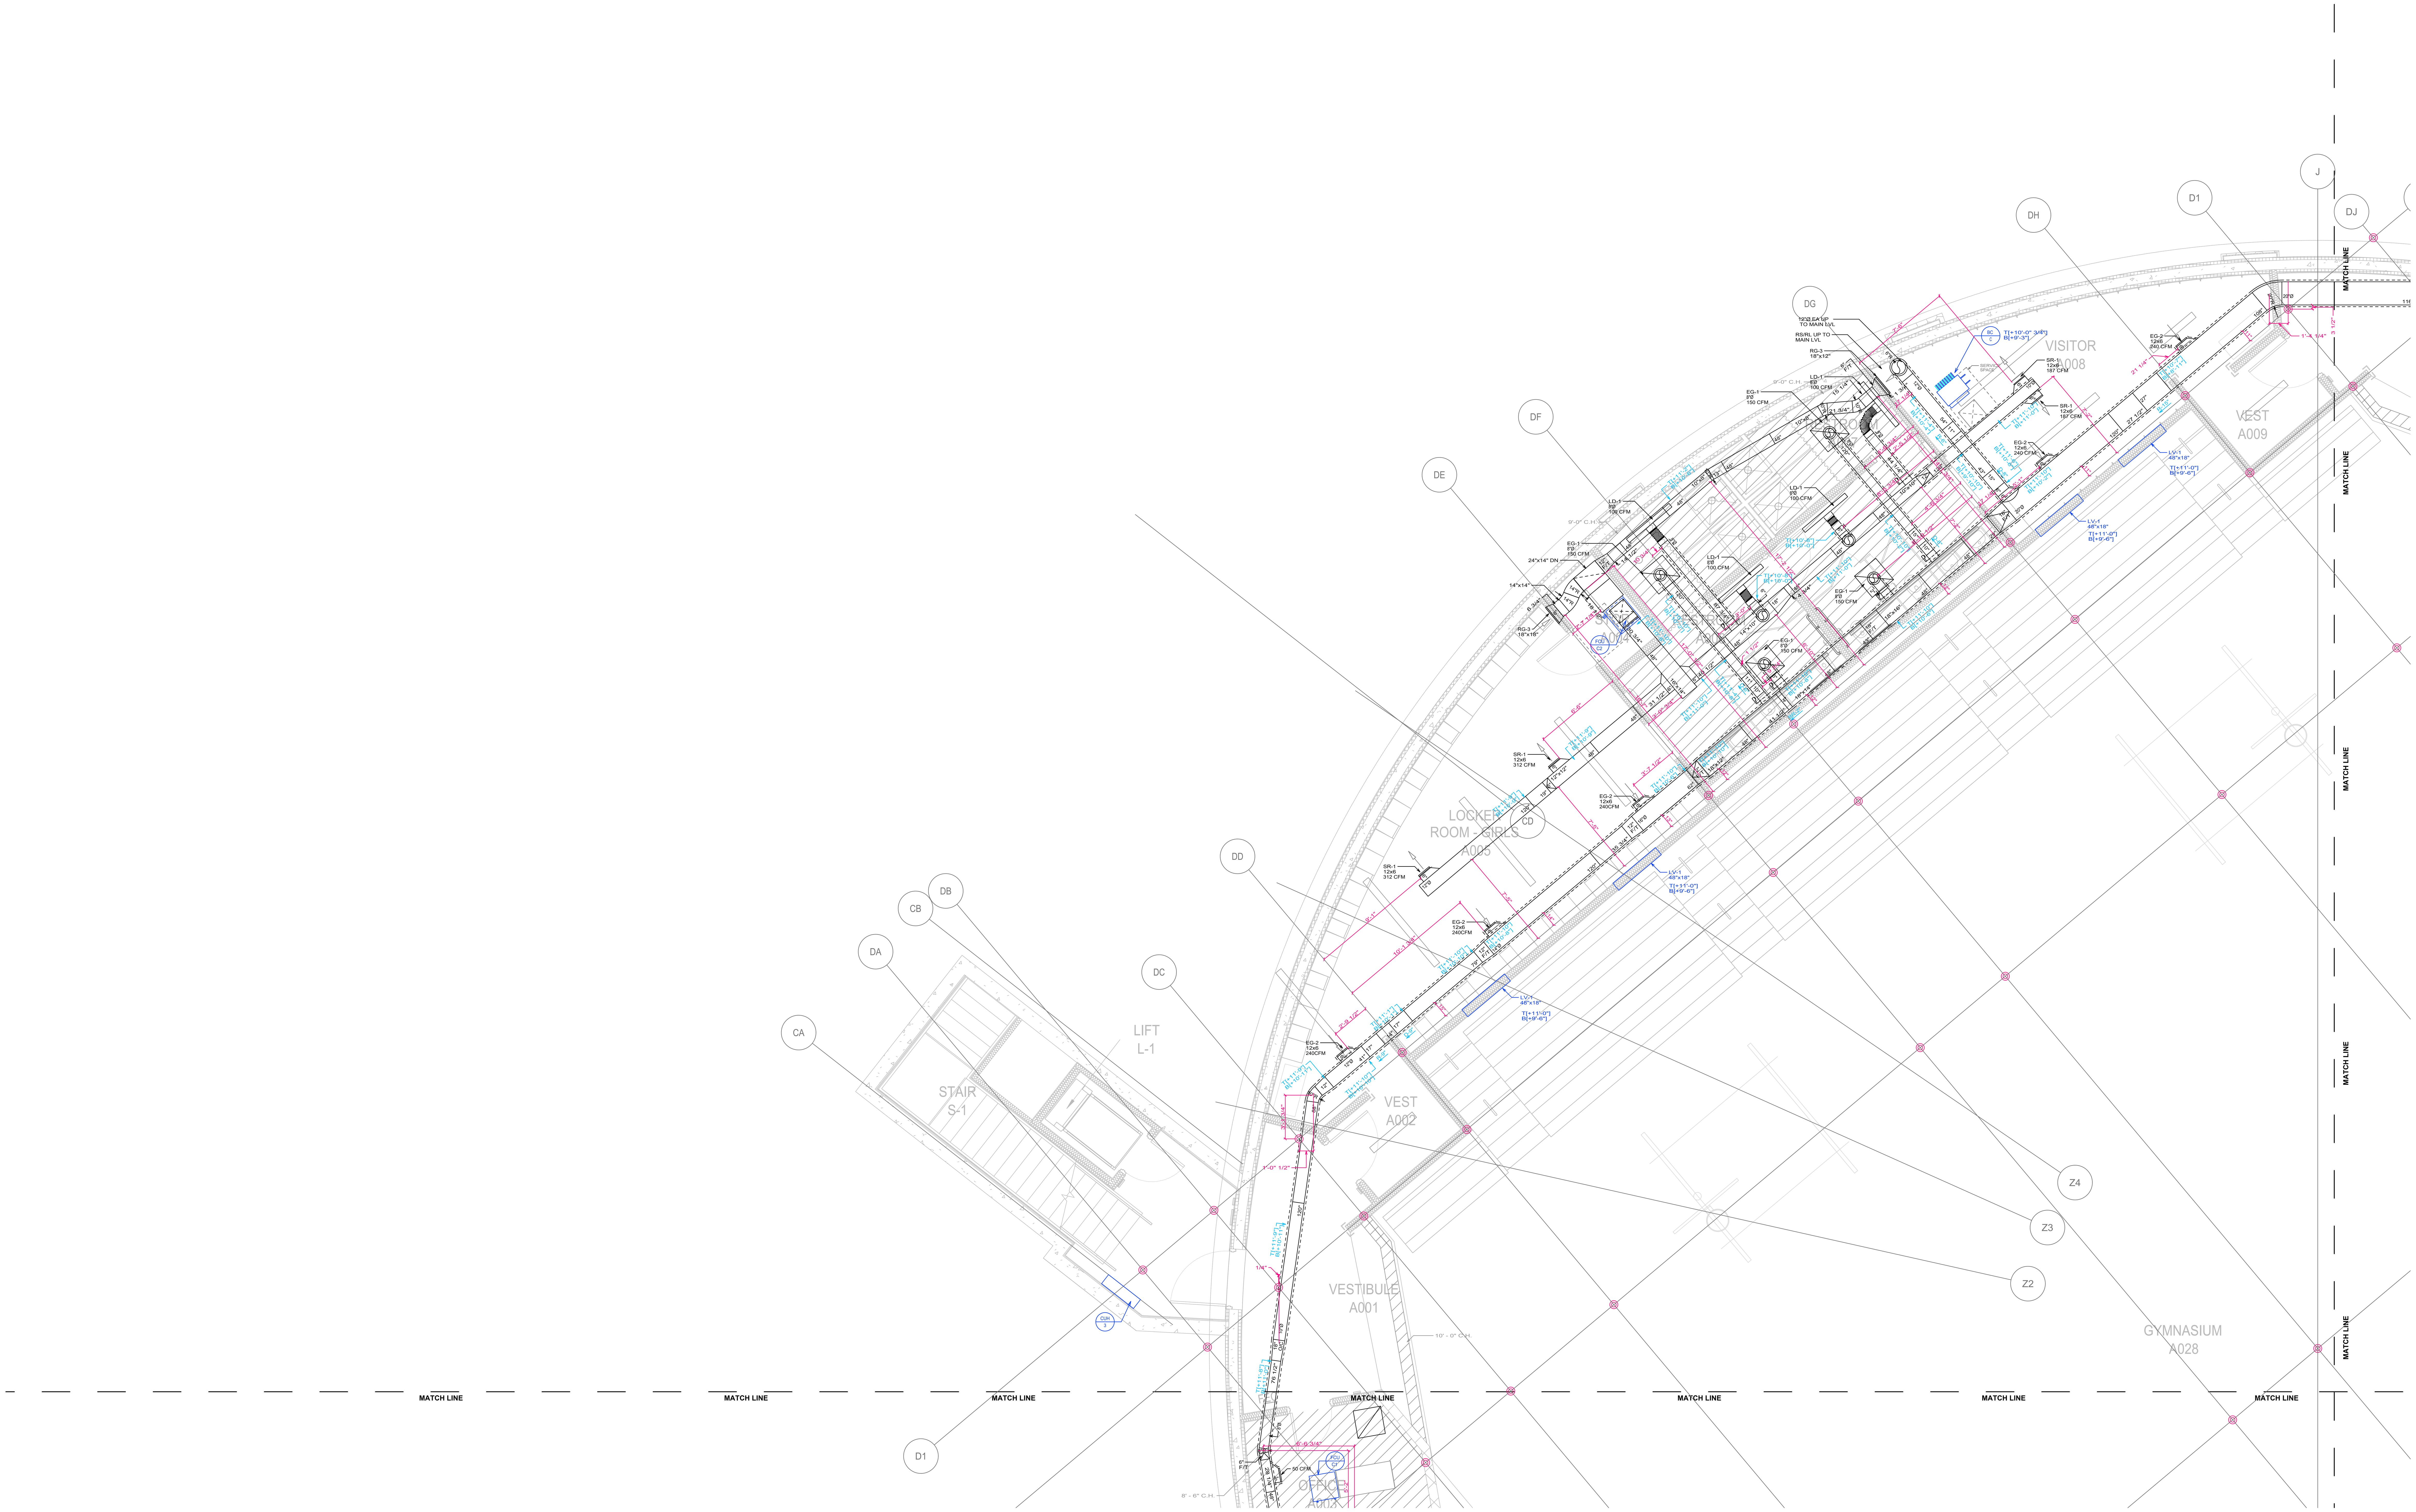

THIS DRAWING IS PRODUCED BY:

SHOPDRAWINGS.COM
10315 CANNON FORGE LANE
HAGERSTOWN MD 21742

(301) 926-6000
WWW.SHOPDRAWINGS.COM

DATE	REVISIONS	NO.

TRADE	DATE	AUTHORIZED SIGNATURE	AUTHORIZED PERSONNEL (PRINT)	COMPANY
MECHANICAL				
SHEET METAL				
PLUMBING				
ELECTRICAL				
SPRINKLER				
GEN. CONTRACTOR				
ARCHITECT				
ENGINEER				

CONTRACTORS

MD1.01A

PROJECT:

LOGAN MAGNOLIA CSD NEW DOME & COMMONS ADDITION

1200 NORTH 2ND AVE
LOGAN, IA 54546

LOWER LEVEL MECHANICAL DUCTWORK

Scale: 1/4" = 1'-0"

January 7, 2025