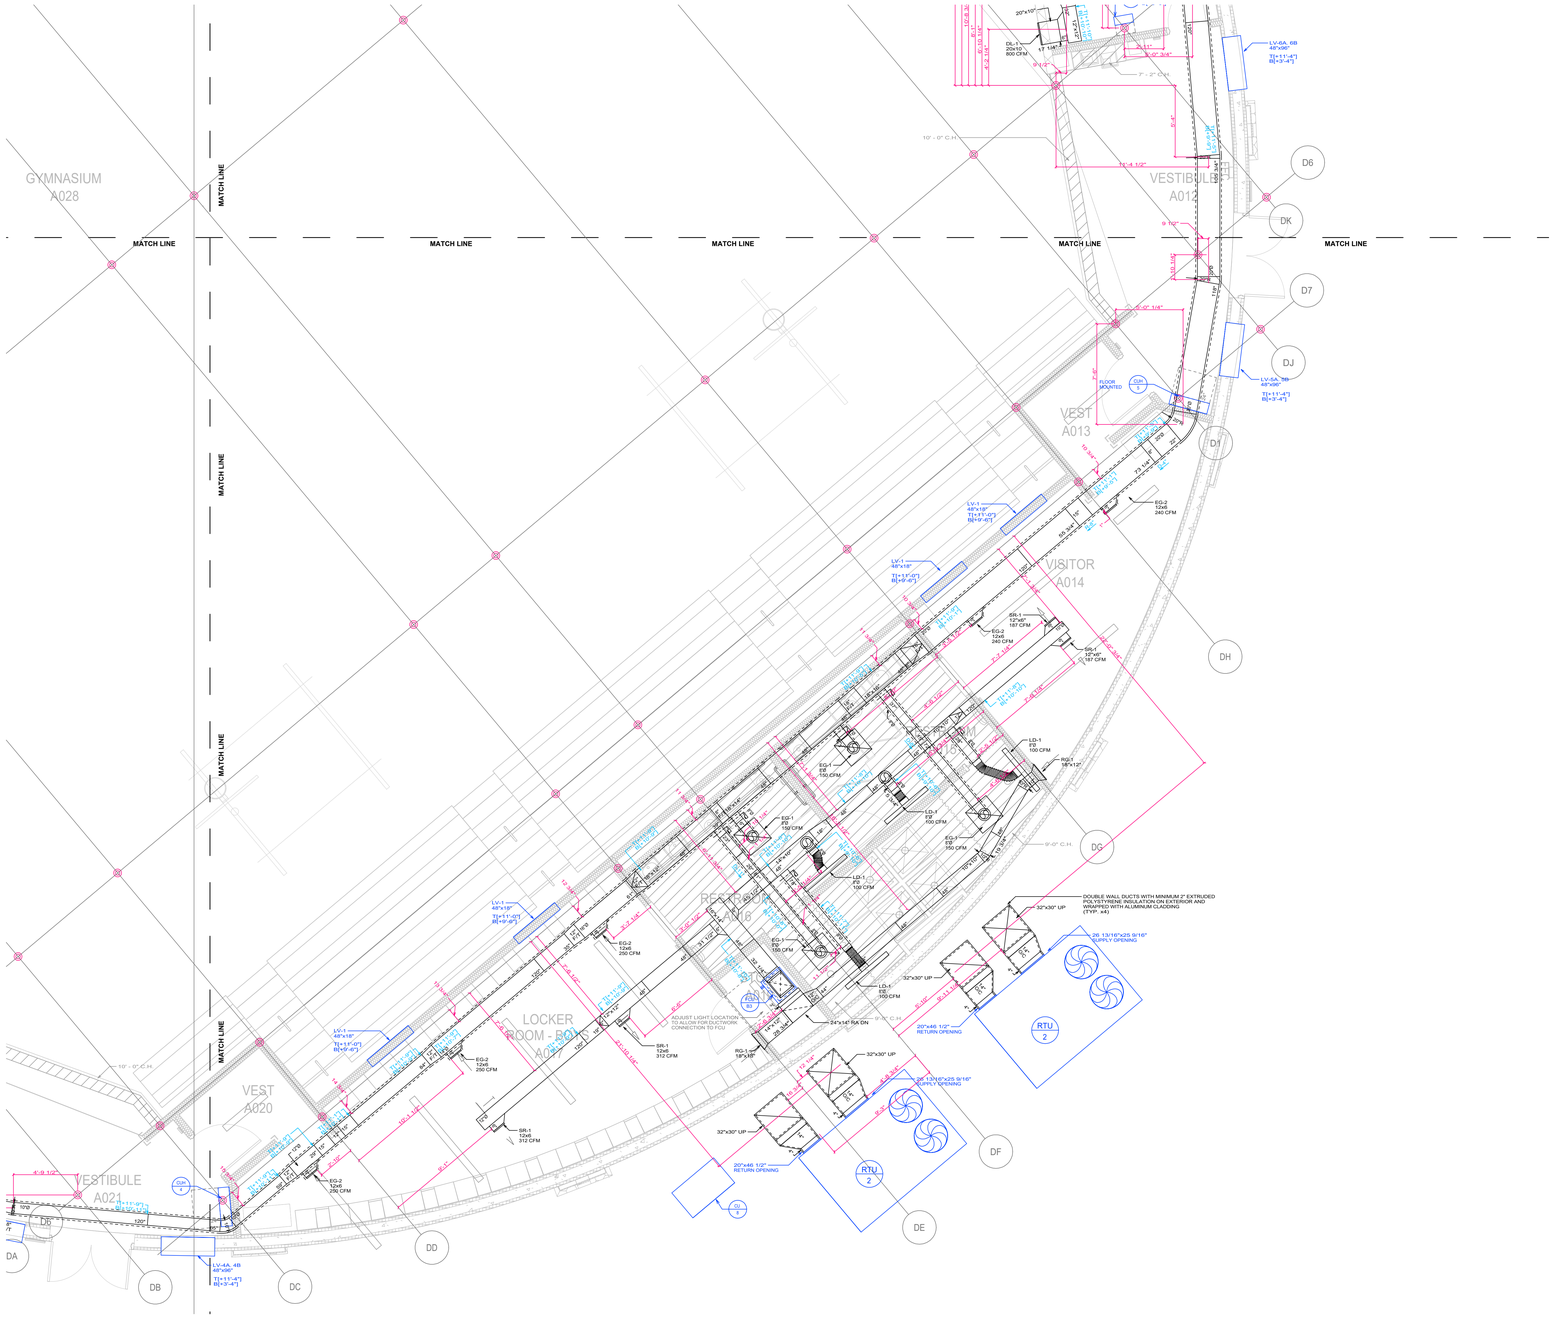

KEY PL

DATE	NO.	REVISIONS	DATE

AUTHORIZED PERSONNEL (PRINT)

AUTHORIZED SIGNATURE

COMPANY

TRADE	COMPANY
MECHANICAL	
SHEET METAL	
PLUMBING	
ELECTRICAL	
SPRINKLER	
GEN. CONTRACTOR	
ARCHITECT	

CONTRACTORS

THIS DRAWING IS PROD

SHOPDRAWING
10315 CANNON FOR
HAGERSTOWN MI
(301) 926-60
WWW.SHOPDRAWI

MD1.01

PROJECT:

LOGAN MAC
CSD NEW D
& COMMON
ADDITION

1200 NORTH 2ND A
LOGAN, IA 54546

LOWER LEV
MECHANICA
DUCTWORK

Scale: 1/4" = 1'-0"

January 7, 2025